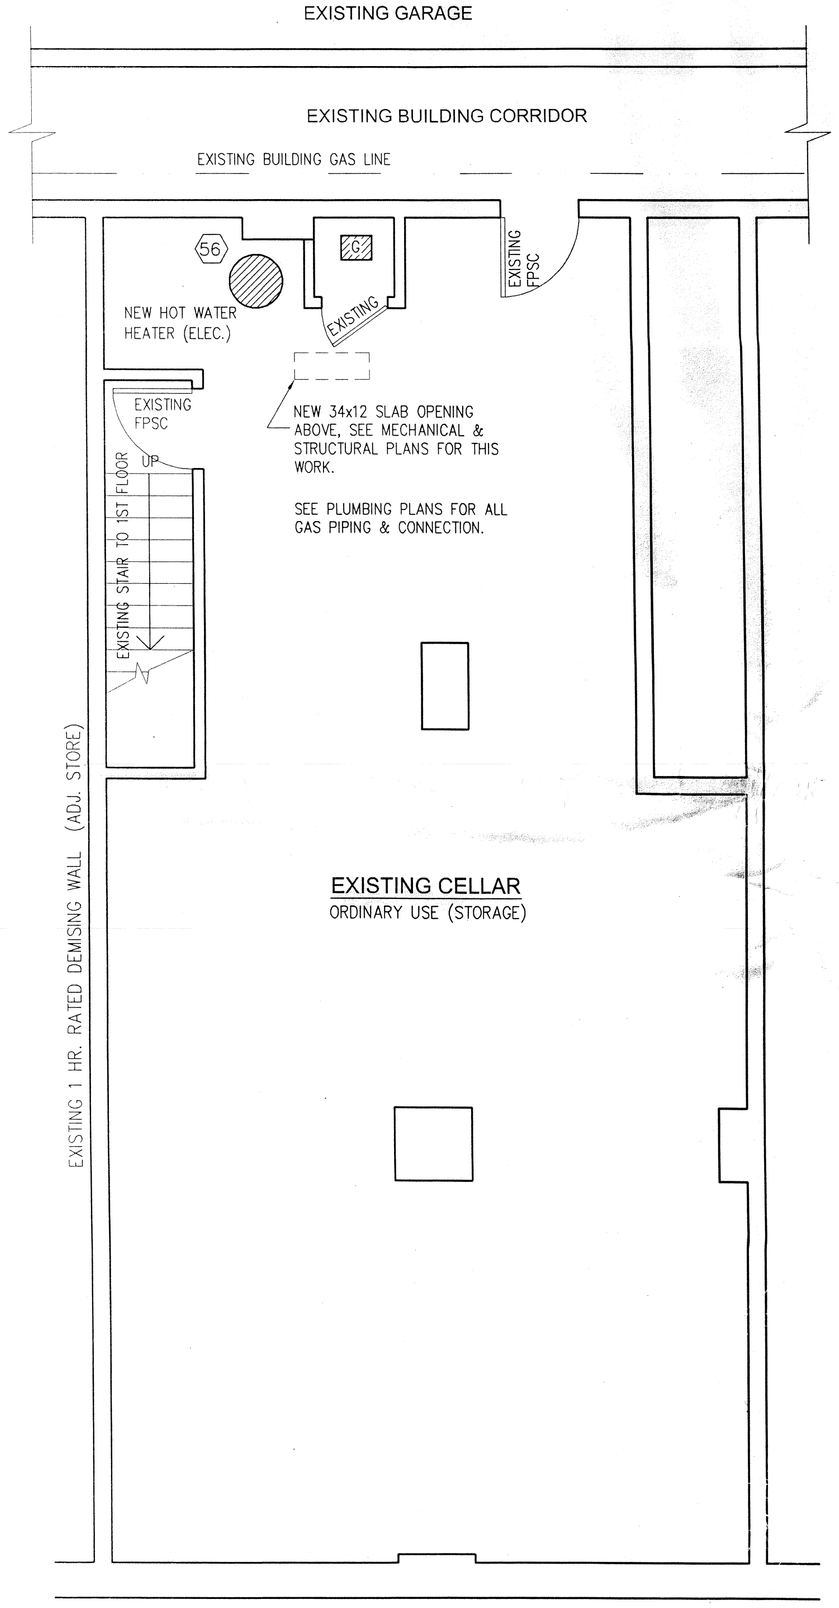

1 A-2 CELLAR PLAN

SCALE: 1/4" = 1'-0"

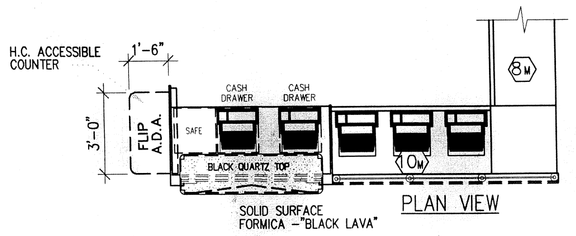

PLAN VIEW

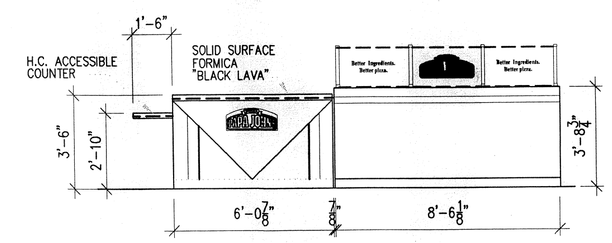

FRONT ELEVATION

FRONT COUNTER ELEVATION

4 / A-2

SCALE: 1/4" = 1'-0" (MIRROR IMAGE)

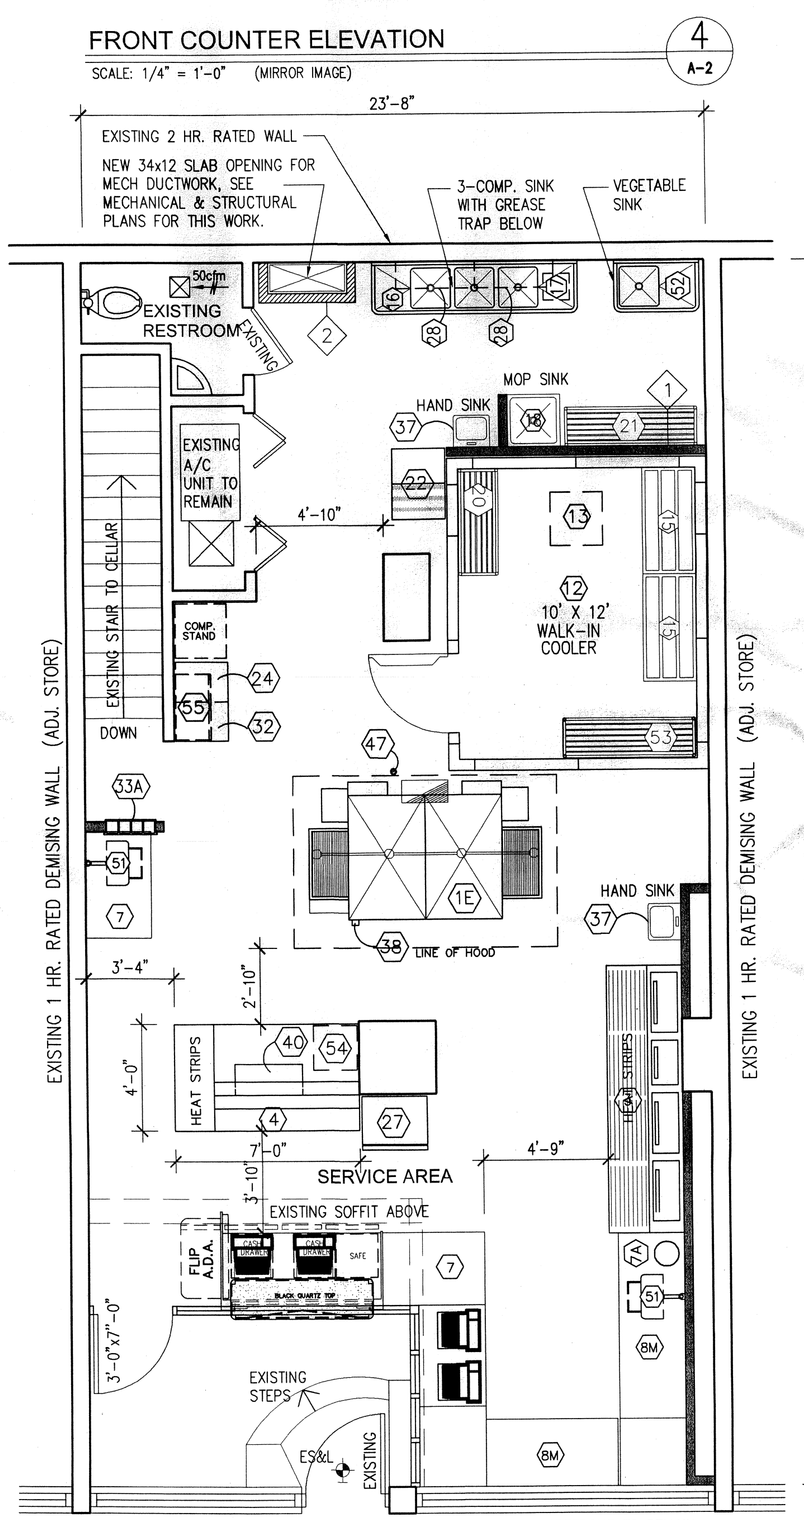

2 A-2 FIRST FLOOR PLAN

SCALE: 1/4" = 1'-0"

EATING & DRINKING ESTABLISHMENT
USE GROUP #6, SEE C.O. #113341 EXISTING RETAIL
10 PERSONS

*MAINTAIN MIN. 3'-0" CLEAR AISLE LEADING TO EXIT AT ALL TIMES

SEE HVAC & STRUCTURAL ENGINEER'S PLANS FOR INSTALLATION OF DUCTWORK & ALL NEW SLAB PENETRATION.

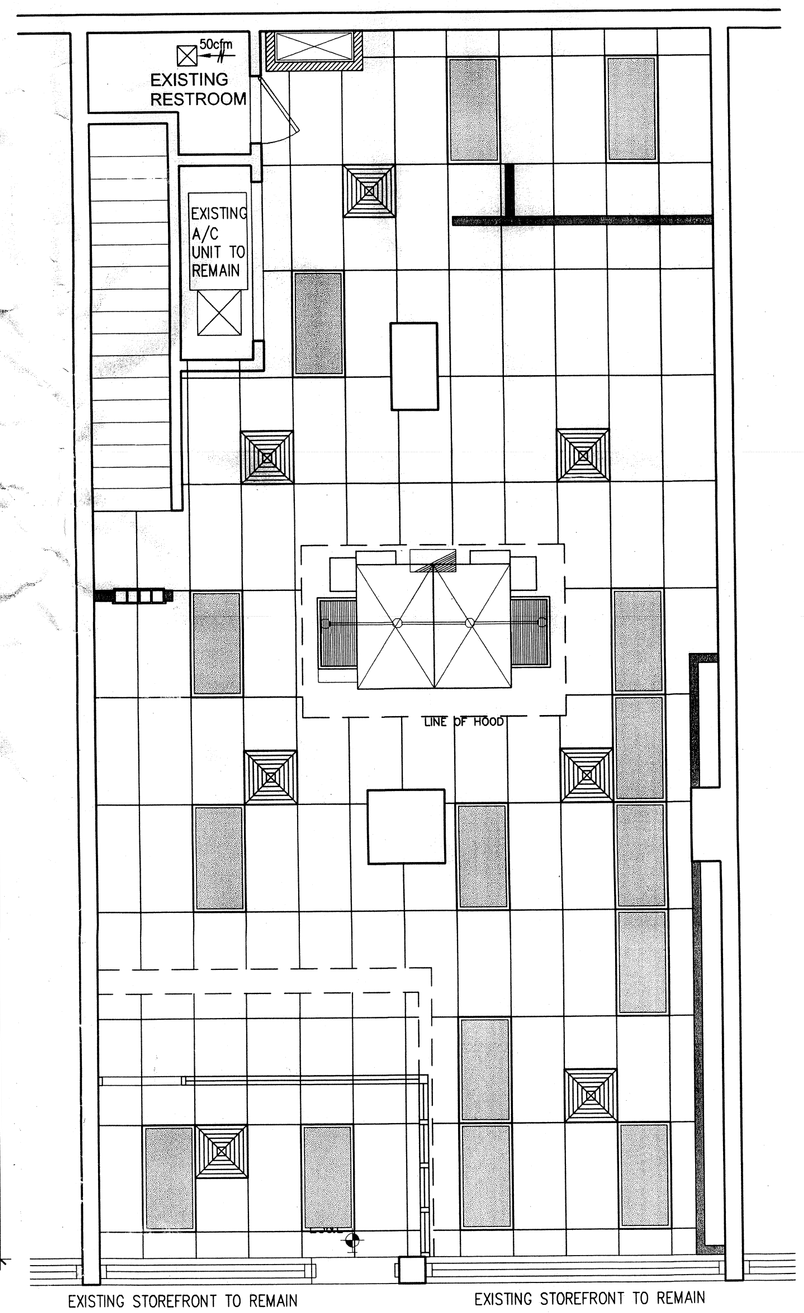

3 A-2 FIRST FLOOR RCP PLAN

SCALE: 1/4" = 1'-0"

NOTES:

1. SEE HVAC PLAN FOR ALL DIFFUSERS & DUCTWORK LAYOUT.
2. HVAC CONTRACTOR TO OBTAIN ENGINEER TO SUBMIT TR-1 FOR "VENTILATION/ INSTALLER" & "FIRE DAMPER" CONTROLLED INSPECTIONS.
3. THE ARCHITECT OF RECORD IS RESPONSIBLE FOR "FIRESTOPPING" & "FINAL INSPECTION" OF THE CONTROLLED INSPECTION ONLY.

CEILING NOTES:

1. ALL EXISTING CEILING GRID TO REMAIN UNDISTURBED. REPLACE CEILING TILES ONLY.
2. EXISTING A/C UNIT IN WORKING CONDITIONS.
3. REPLACE OR RELOCATE EXISTING DIFFUSERS ONLY AS SHOWN.
4. ALL EXISTING DUCTWORK TO REMAIN UNDISTURBED.
5. REPLACE ALL 2X4 LIGHT FIXTURES AS SHOWN.

TYPICAL VENTILATION INDEX

AREA SERVED	MINIMUM CODE AIR REQUIREMENTS (CFM/SQ.FT.)		ACTUAL MINIMUM CONDITIONED AIR QUANTITIES (CFM/SQ.FT.)		ACTUAL MINIMUM OUTSIDE AIR QUANTITIES (CFM/SQ.FT.)
	SUPPLY	EXHAUST	SUPPLY	RECIRC. &/OR EXH.	
INTERIOR ROOMS	0.4	0.4	0.9	0.9	0.14
PERIMETER ROOMS FROM GLASS TO A DEPTH OF 15'-0"	0.4	0.4	1.5	1.5	0.23

NOTE: TYPICAL VENTILATION INDEX CALCULATIONS. THIS APPLIES TO ALL ROOMS AND SPACES AND COMPLIES WITH NEW YORK CITY BUILDING CODE SUB-ARTICLE 1206.0 - STANDARDS OF MECHANICAL VENTILATION.

LEGEND

- EXISTING CONSTRUCTION TO BE UNDISTURBED
- NEW NON-RATED INTERIOR PARTITIONS, SEE WALL DETAILS.
- NEW 2 HR. FIRE RATED SHAFT ENCLOSURE, SEE WALL DETAILS.
- 1 — WALL TAG, SEE DETAILS ON SHEET A-1
- ES&L — EXIT SIGN & LIGHT
- ACCOUSTICAL DROP-IN PANEL
- 2'-0"x2'-0" RECESSED FIXTURE W/ PARABOLIC LENS
- 50cfm — EXHAUST FAN (MIN. 50 CFM)
- REPLACE DIFFUSER

FINISH SPECIFICATIONS:

CERAMIC TILE:
FTPJ-14 - 12"X12" FIELD TILE
FTPJ-14 - 6"X8" COVE BASE
FTPJ-14 - 6"X8" LEFT CORNER
FTPJ-14 - 6"X8" RIGHT CORNER
STURDIFLEX THINSET 50#
LIGHT BUFF #945 - GROUT
CONTACT - NEIL 1-800-678-8453 (LOUISVILLE TILE)

FLOOR COATING:
RUSTOLEUM HEAVY DUTY FLOOR COATING SYSTEM
BASECOAT: BRITECAST BASECOAT
AGGREGATE: 480 WEDRON
TOPCOAT: OVERKRETE XTRA E-100 S EPOXY FLOOR COATING
COLOR: PAPA JOHN'S TAN
CONTACT: MARK SHOLTES - RUSTOLEUM 502-451-2226

FRP
MARLITE: P-140 IVORY -- 330-343-6621 SALES DEPT..
KEMLITE: IVORY -- 800-435-0080 SALES DEPT..

WALLPAPER:
COLOUR AND DESIGN INC.
"ISADORA TEXTURE - BUTTER CDZ-ISA-10
CONTACT - FASHION WALLCOVERING - 800-362-9930

TRIM & DOOR PAINT:
METAL DOORS AND FRAMES
PRIMER - DEVGUARD TANK & STRUCTURAL PRIMER #4160 NEW YORK
FINISH - 4216 DEVFLEX WB HP
WOOD DOORS & FRAMES
PRIMER - NEW DOORS - ULTRA HIDE LATEX ENAMEL UNDERCOAT
PRIMER - EXIST. DOORS - ULTRA HIDE GRIPPER #32101200
FINISH - 4216 DEVFLEX WB HP

CEILING TILE:
NATIONAL GYPSUM
GRIDSTONE 24"X48"XG"

LAMINATES:
RED - 839-58 STOP RED
GREEN - 967-58 HUNTER GREEN
WOOD GRAIN - 7703-58 FIRE GLAZED
YELLOW - 91922-58 YELLOW METALCRAFT
SOLID SURFACE - FORMICA "SURELL BLACK LAVA
CONTACT: TOM NEMMERS - QUALSERV 800-477-1414

PAINT SPECIFICATIONS:

METAL DOORS AND FRAMES
PRIMER - DEVGUARD TANK & STRUCTURAL PRIMER #4160 NEW YORK
FINISH - 4216 DEVFLEX WB HP

WOOD DOORS & FRAMES
PRIMER - NEW DOORS - ULTRA HIDE LATEX ENAMEL UNDERCOAT
PRIMER - EXIST. DOORS - ULTRA HIDE GRIPPER #32101200
FINISH - 4216 DEVFLEX WB HP

COLOR FORMULAS :

RED - DEVFLEX WB HP SAFETY RED - PRODUCT CODE 42169000

ALMOND - BLK 26, YOX 56 PER GALLON - PRODUCT CODE 42160100

GREEN - LFY 4P, WHT 7P PER GALLON - PRODUCT CODE 30068559

INTERIOR WHITE - BLK4, YOX 2 PER GALLON - PRODUCT CODE 42160100

CHINA WHITE - BLK 6, YOX 10, OXR 2 PER GALLON - 22000110

NATURAL WHITE - BLK 30, YOX 30, OXR 8

WARM GRAY - BLK3P22, YOX 32, OXR 10 PER GALLON - PRODUCT CODE 22000300

DARK GREEN - PRODUCT CODE 3006

Larry Hoack
ICI Paints
National Account Manager
S69W29423 Valley Woods Pass
Mukwonago, WI 53149
Office: 262-968-9609
Fax: 262-968-9503
Cell: 262-613-3963
larry_hoack@ici.com

CHERICO KING ARCHITECT, P.C.
Registered Architect
86 YONKERS AVENUE
TUCKAHOE, NEW YORK, 10707
Tel: (914) 337-6800, Fax: (914) 337-3607
E-mail: c.king@chericoarchitects.com

VERSIONS

NO.	DATE	DESCRIPTION
01	2-26-07	ISSUED FOR BUILDING REVIEW
02	6-26-07	ISSUED FOR DOB FILING

GENERAL CONTRACTOR:

PAPA JOHN'S INTERNATIONAL, INC.

2002 PAPA JOHN'S BLVD.
LOUISVILLE, KENTUCKY 40299

CERTIFICATE OF AUTHORIZATION

SIGNATURE AND SEAL

PROFESSIONAL LICENCE NUMBER

PROJECT LOCATION:

"PAPA JOHN'S PIZZA"
STORE RENOVATION
432 2nd Ave.
NEW YORK, NY 10010

PROJECT NUMBER: CK07-008

SCALE: AS NOTED

DATE: 2/19/07 DRAWN BY: C.K.

DRAWING TITLE: FLOOR PLAN

DRAWING NUMBER: A-2

JUL 03 2007
Approved
Approved with Conditions
Disapproved
PROFESSIONAL CERTIFICATION